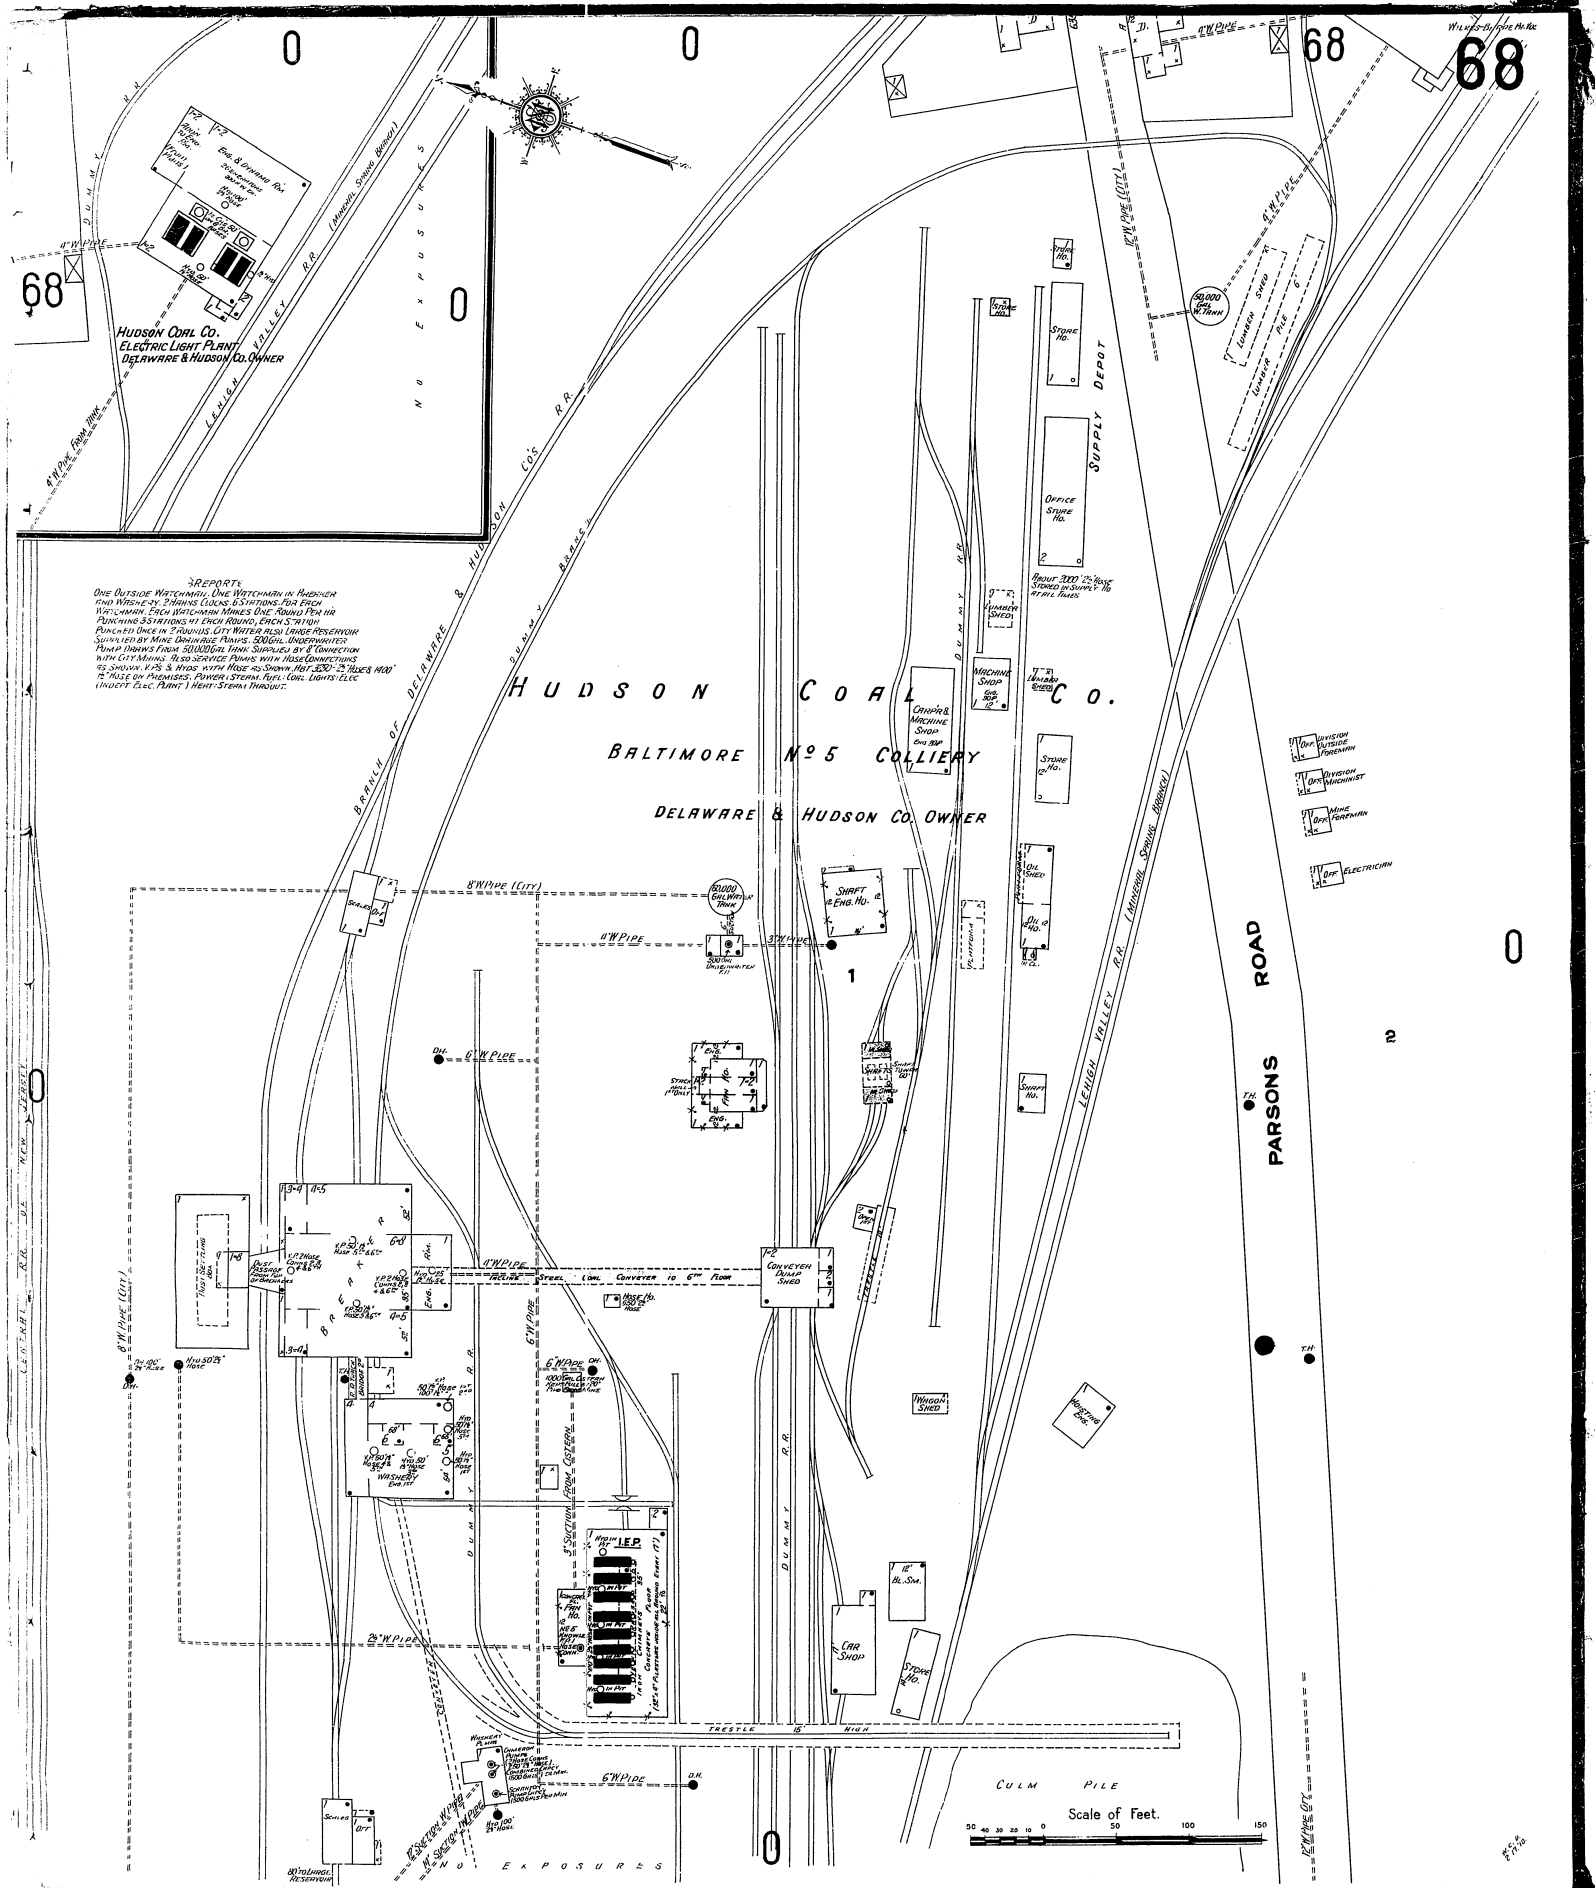

HUDSON COAL CO.
ELECTRIC LIGHT PLANT
DELAWARE & HUDSON CO. OWNER
HUDSON COAL CO.
BALTIMORE No 5 COLLIERY
DELAWARE & HUDSON CO. OWNER
BRANCH OF DELAWARE & HUDSON CO'S R.R.
DUMMY BRANCH
LEHIGH VALLEY R.R. (MINERAL SPRING BRANCH)
NO EXPOSURES
PARSONS ROAD
SUPPLY DEPOT
CONVEYER DUMP SHED
CAR SHOP
WASHERY
WAGON SHED
HOISTING ENG.
TRESTLE 15' HIGH
CULM PILE
Scale of Feet.