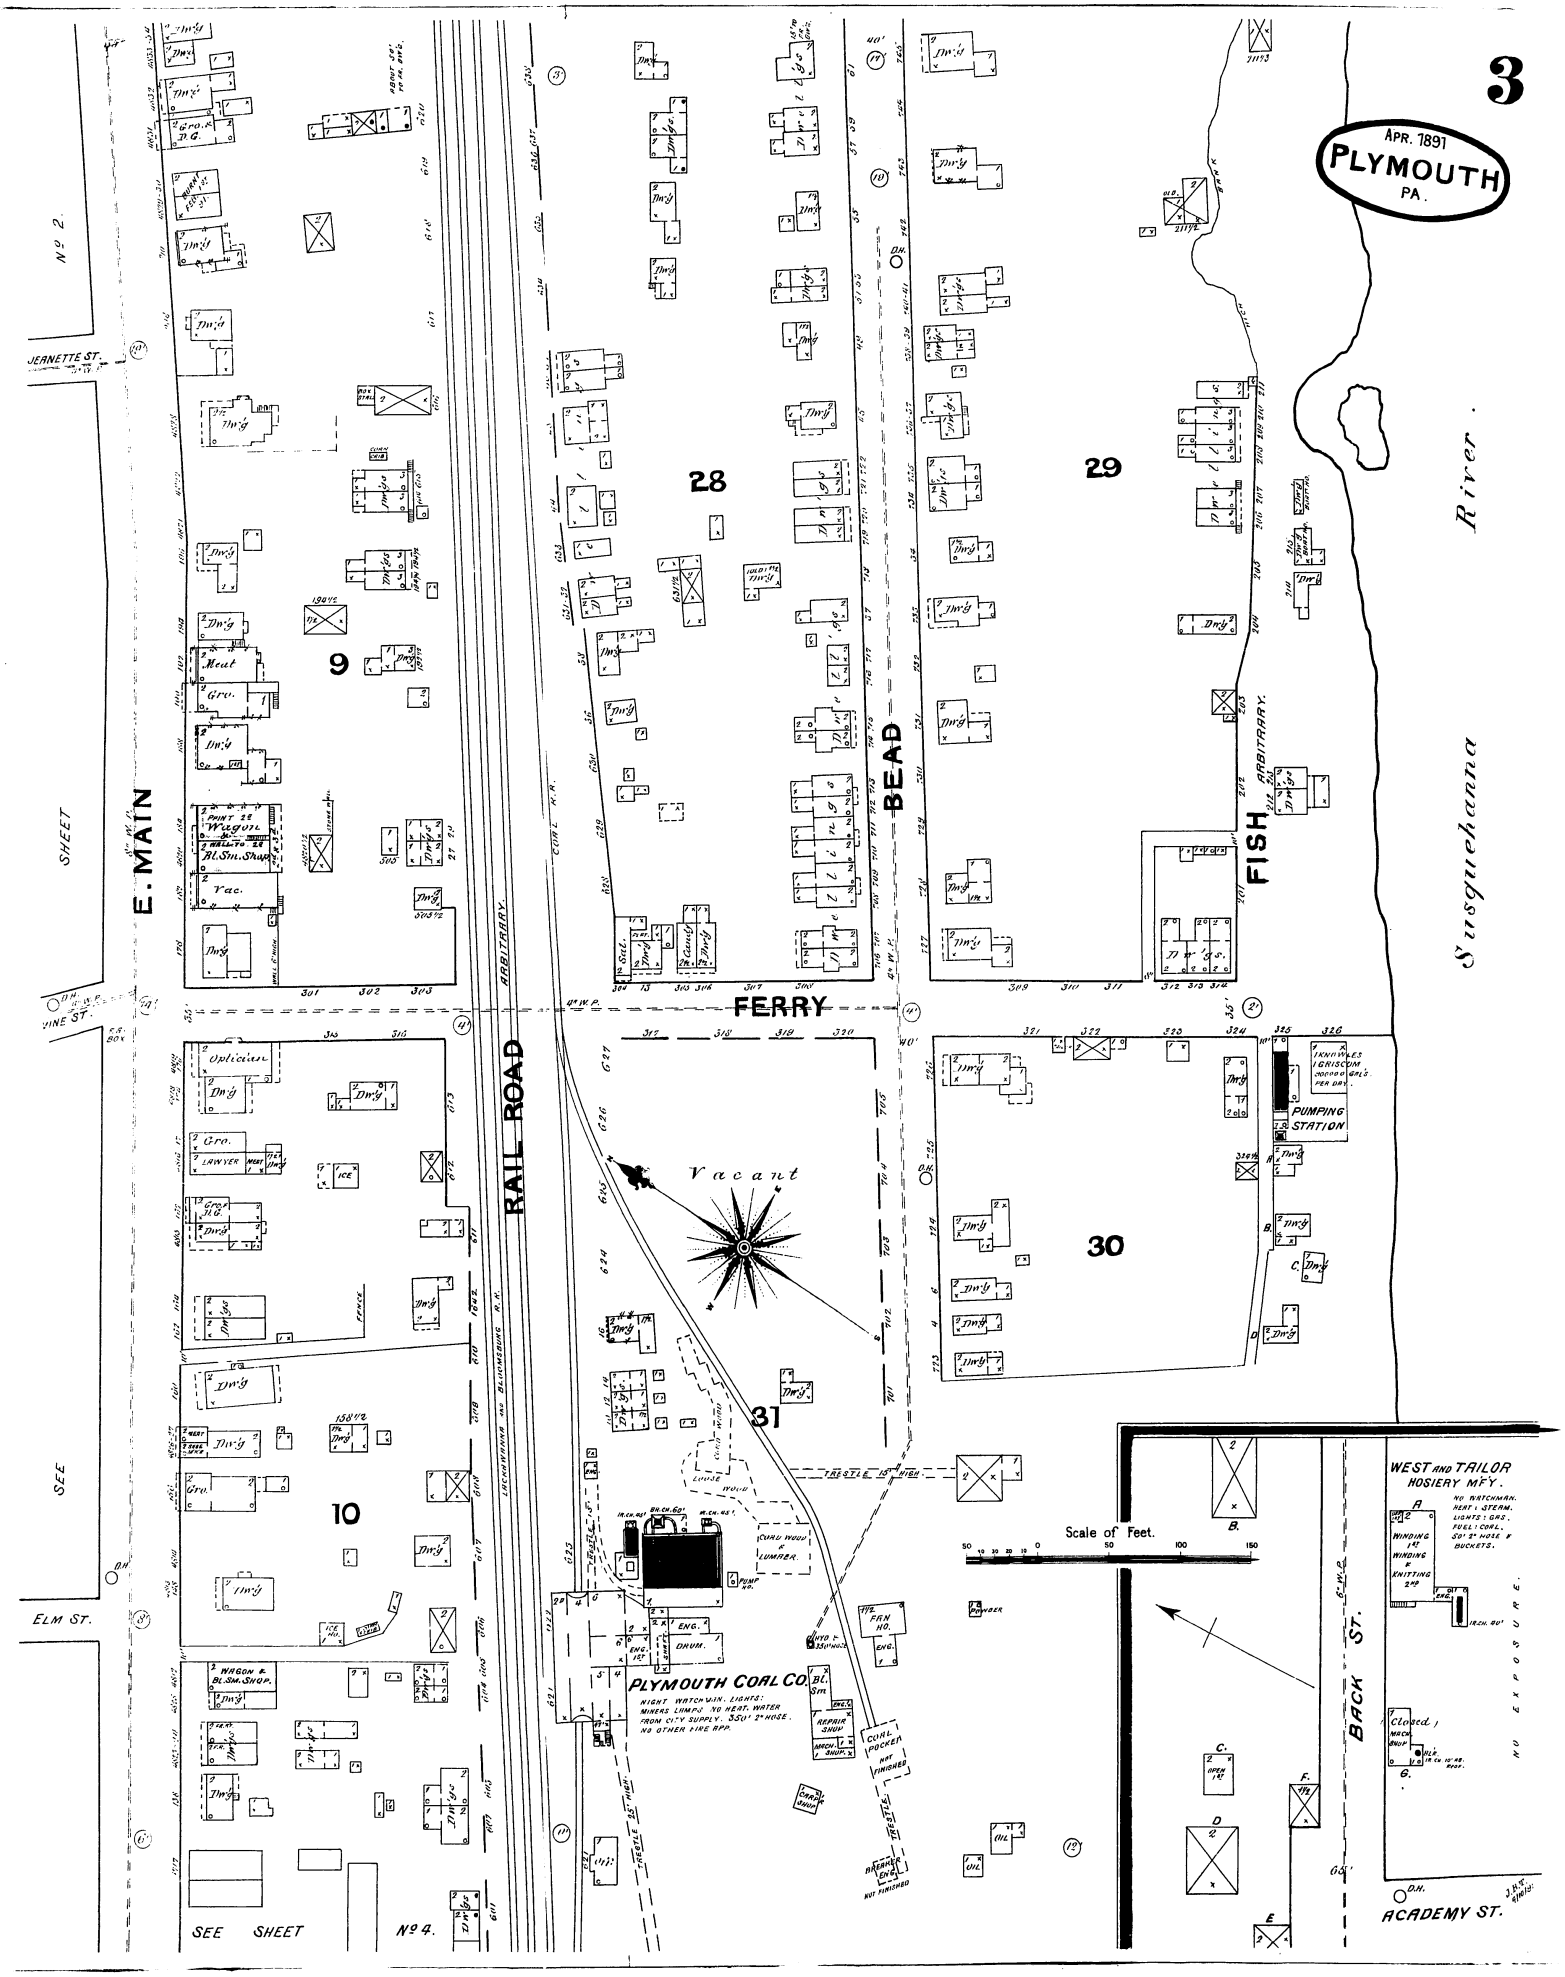
3
APR. 1891
PLYMOUTH
PA.
E. MAIN
RAIL ROAD
FERRY
BEAD
FISH
ARBITRARY
Susquehanna River
SHEET
SEE
JEANNETTE ST.
VINE ST.
ELM ST.
BACK ST.
ACADEMY ST.
9
10
28
29
30
31
Vacant
PUMPING STATION
PLYMOUTH COAL CO.
NIGHT WATCHMAN. LIGHTS: MINES LIMPS. NO HEAT. WATER FROM CITY SUPPLY. 350' 2" HOSE. NO OTHER FIRE APP.
WEST AND TAILOR HOSIERY MFY.
Scale of Feet.
SEE SHEET No 4.