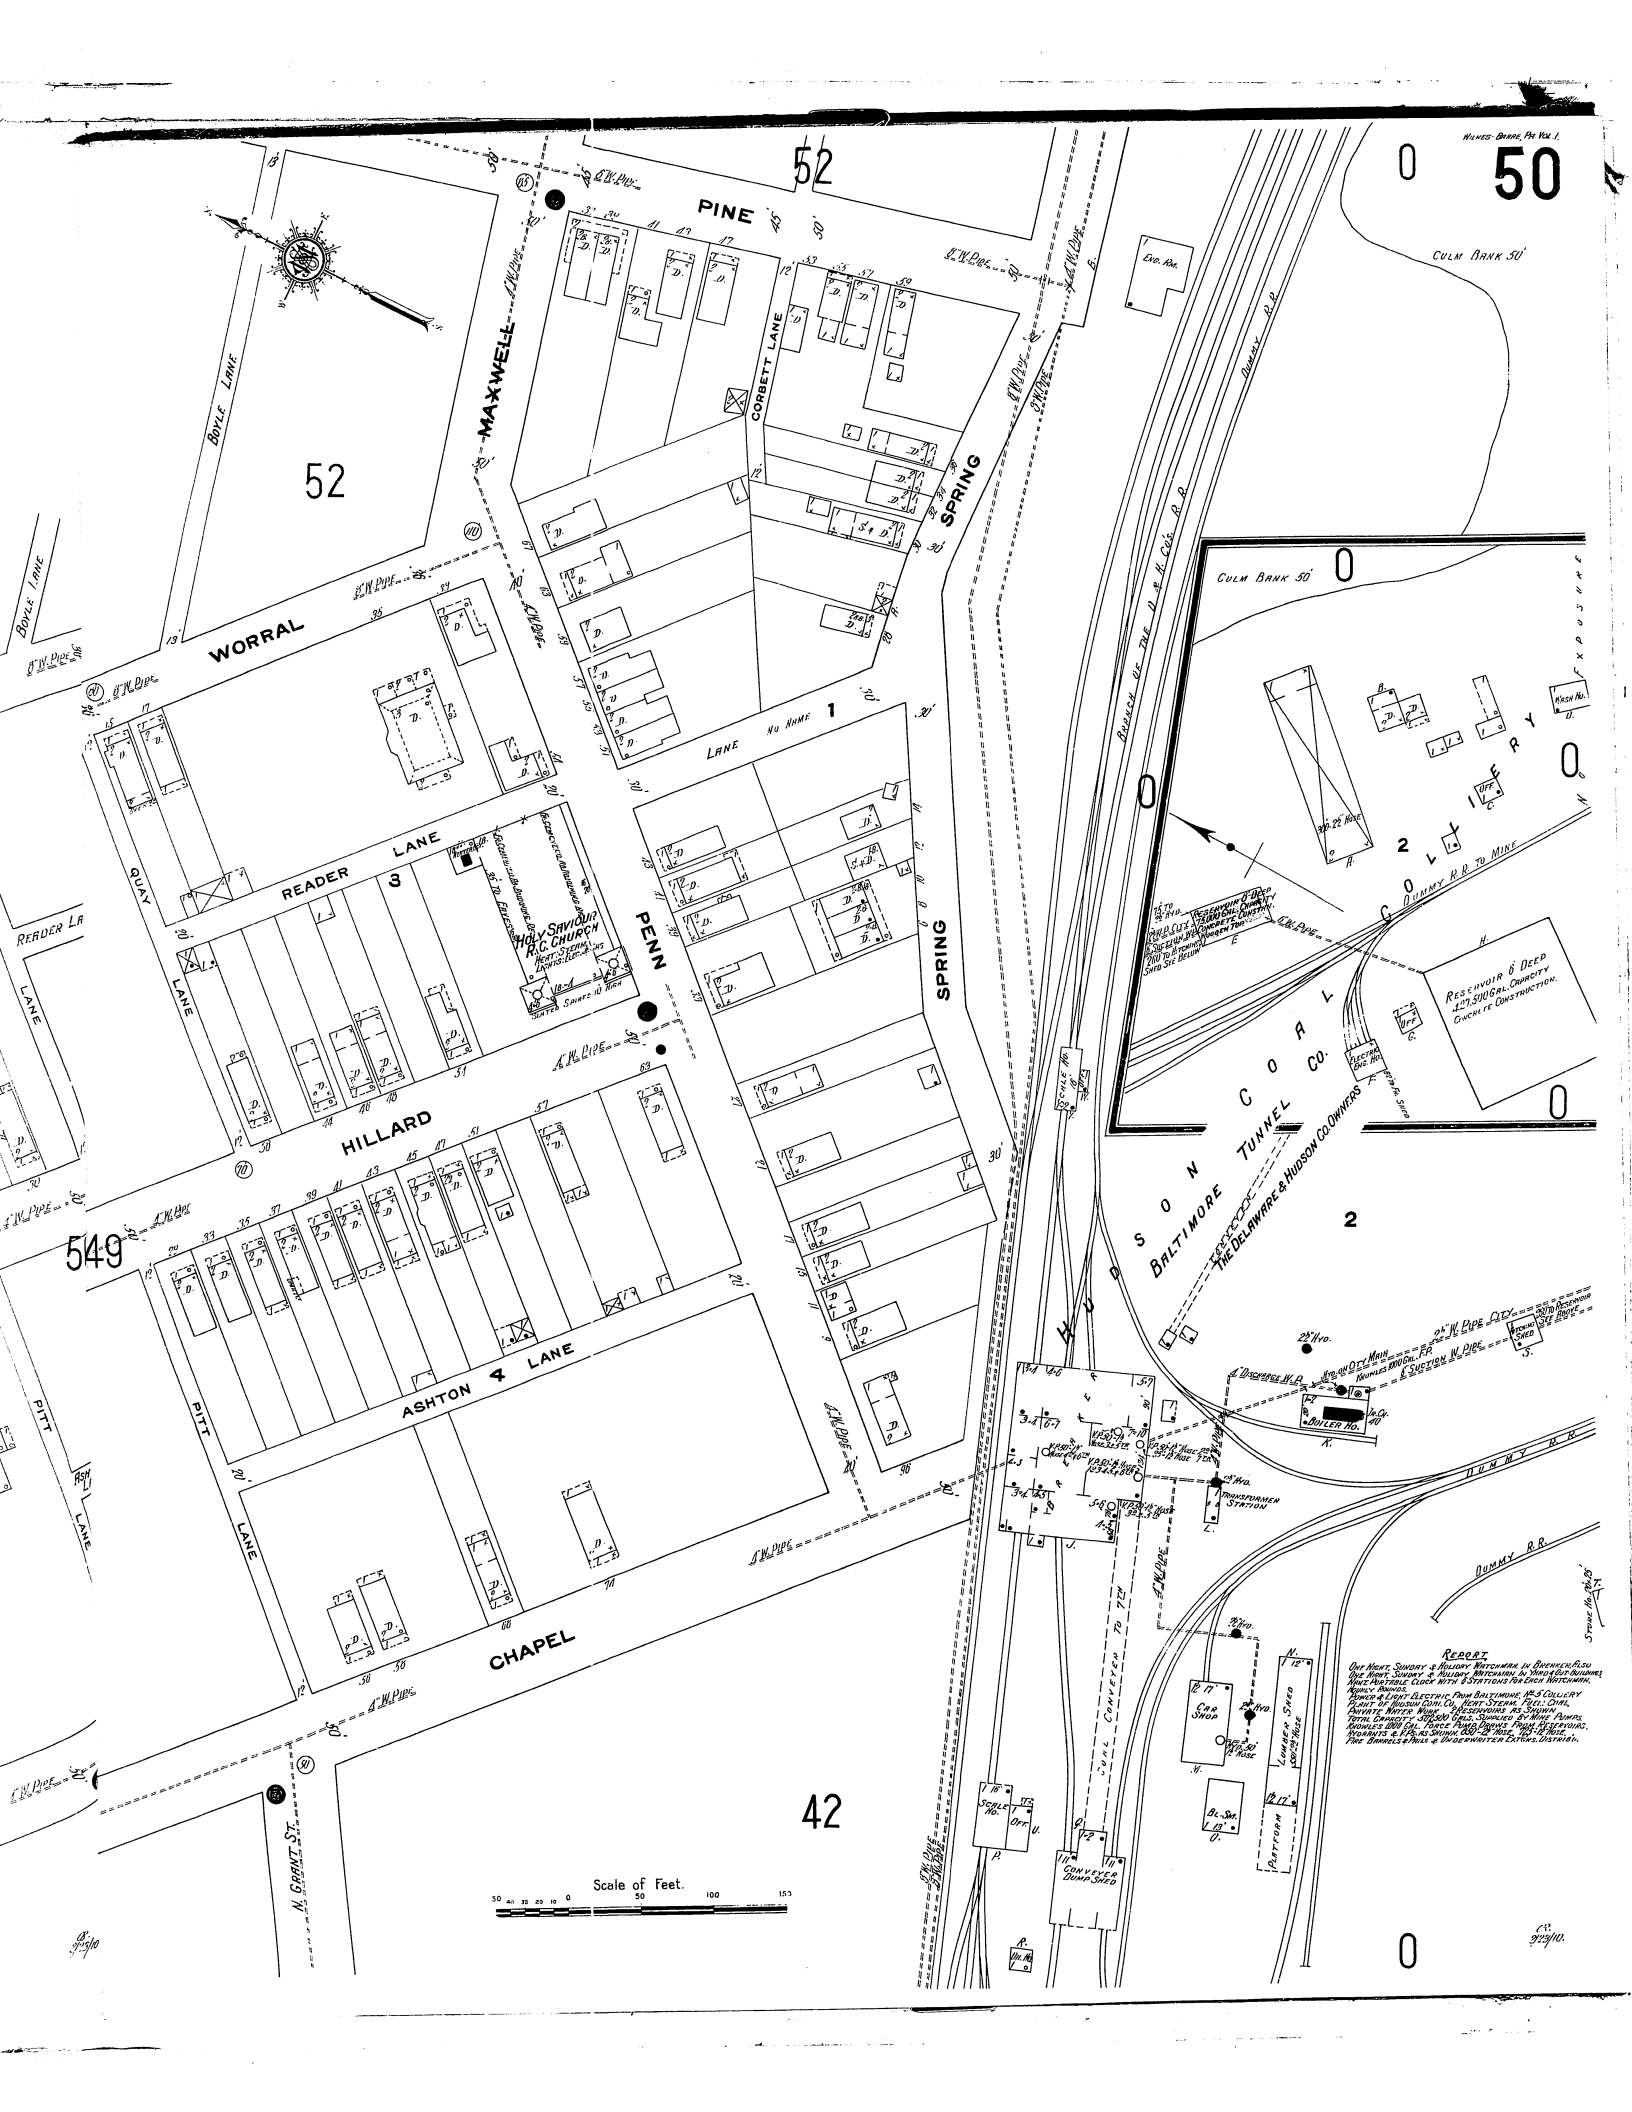

Wilkes-Barre, Pa. Vol. I.
50
52
PINE
MAXWELL
CORBETT LANE
SPRING
WORRAL
BOYLE LANE
READER LANE
QUAY LANE
HOLY SAVIOUR R.C. CHURCH
PENN
HILLARD
549
ASHTON LANE
PITT LANE
CHAPEL
42
N. GRANT ST.
Scale of Feet.
CULM BANK 50'
DUMMY R.R.
BRANCH OF THE D. & H. CO'S. R.R.
HUDSON COAL COLLIERY
BALTIMORE TUNNEL CO.
THE DELAWARE & HUDSON CO. OWNERS
RESERVOIR 6' DEEP
427,500 GAL. CAPACITY
CONCRETE CONSTRUCTION.
BOILER HO.
TRANSFORMER STATION
CAR SHOP
LUMBER SHED
PLATFORM
CONVEYER DUMP SHED
SCALE HO.
REPORT
ONE NIGHT, SUNDRY & HOLIDAY WATCHMAN IN BREAKER, ALSO
ONE NIGHT, SUNDRY & HOLIDAY WATCHMAN IN YARD & OUT BUILDINGS
NINE PORTABLE CLOCK WITH 6 STATIONS FOR EACH WATCHMAN.
HOURLY ROUNDS.
POWER & LIGHT ELECTRIC FROM BALTIMORE No. 5 COLLIERY
PLANT OF HUDSON COAL CO. HEAT STEAM. FUEL: COAL.
PRIVATE WATER WORK. RESERVOIRS AS SHOWN
TOTAL CAPACITY 502,500 GALS. SUPPLIED BY MINE PUMPS.
KNOWLES 1800 GAL. FORCE PUMP DRAWS FROM RESERVOIRS.
HYDRANTS & F.P.S. AS SHOWN. 600'-2½" HOSE. 725'-1½" HOSE.
FIRE BARRELS & PAILS & UNDERWRITER EXTGRS. DISTRIBD.